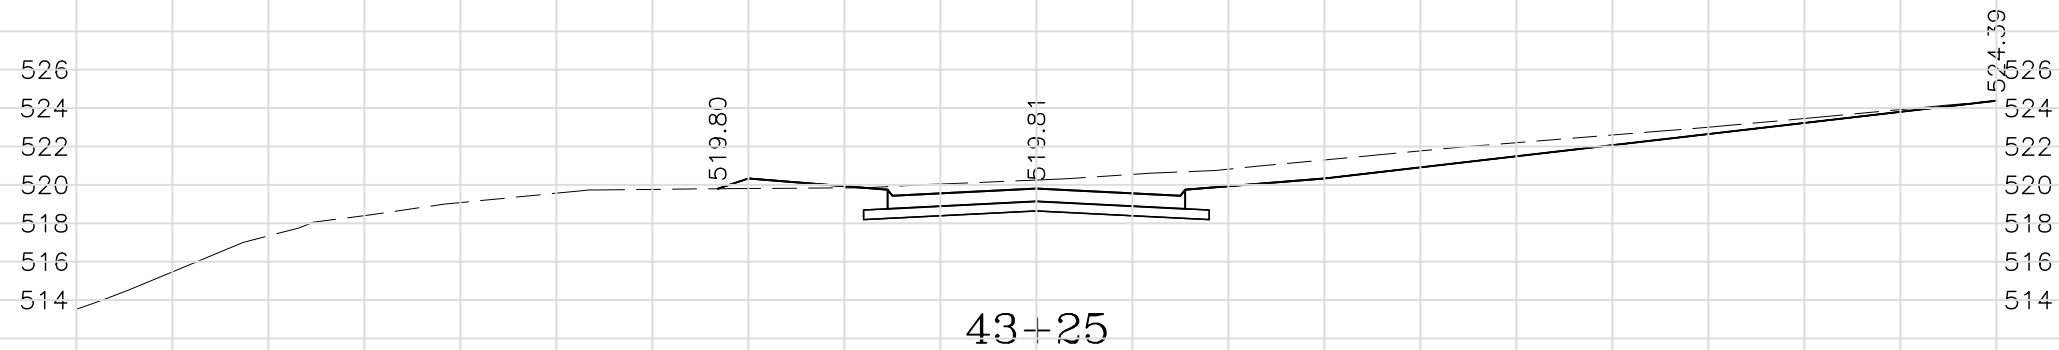

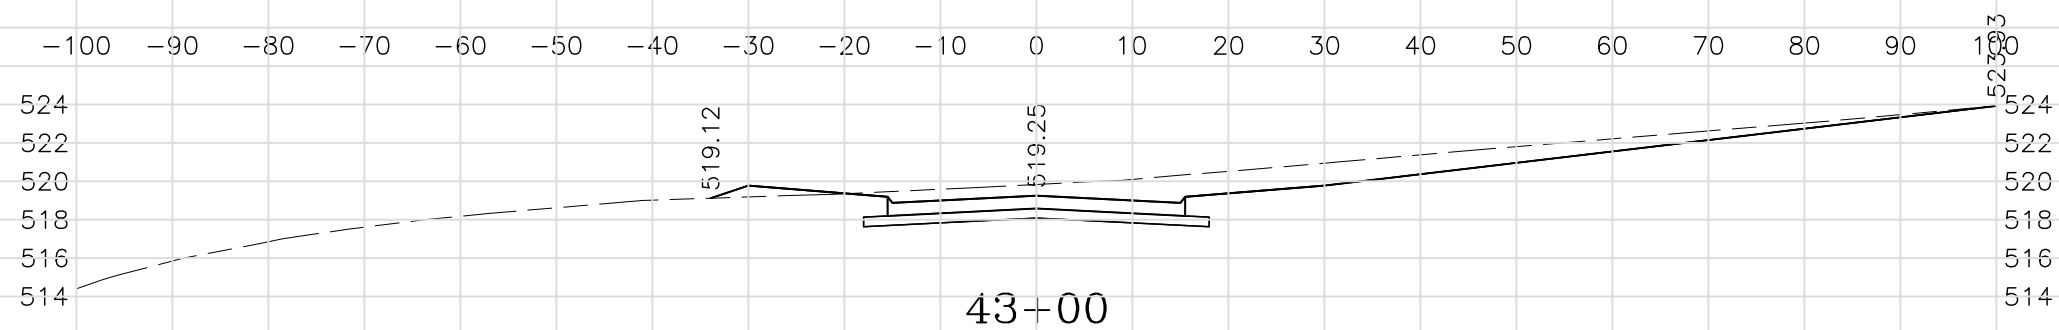

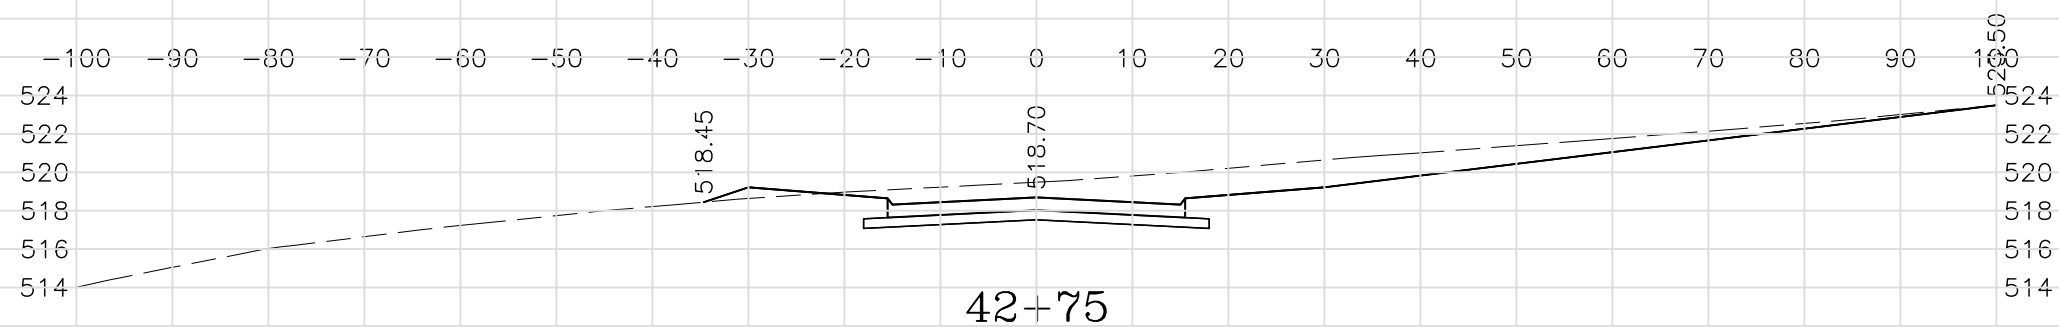

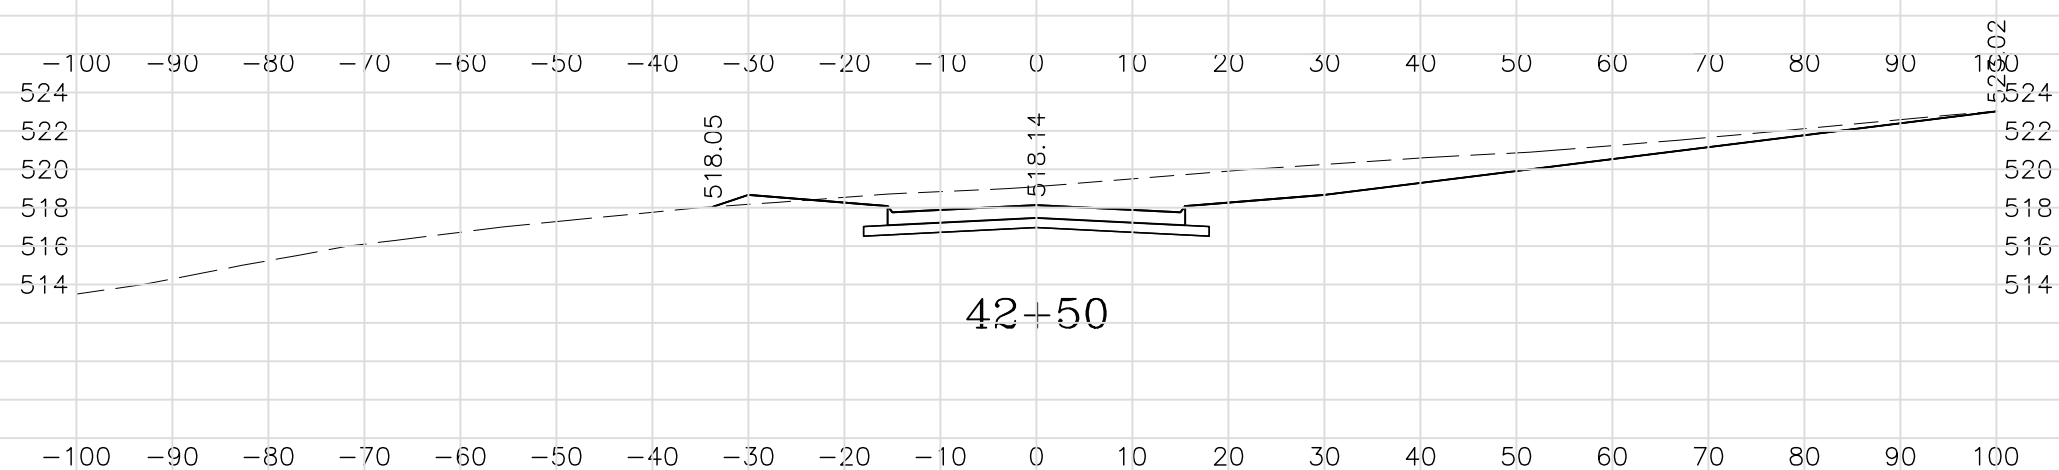

PROJECT NO: HX0789	DRAWN BY: BGA APPROVED BY: GMH DATE: 10/17/2012	NO.	REVISION DESCRIPTION	APPROVED	DATE	ALLTRANS, INC. 1930 St Andrews Ct NE Cedar Rapids, Iowa 52402 Phone: (319) 393-8726	Holy Cross Subdivision No. 3	Hickory Drive Cross Sections	SHEET NO. Y.03 OF Y.07

F:\ACAD\HX0789\dwg\HX0789-Sections.dwg 10-18-12 11:03:01 AM Ben Antons