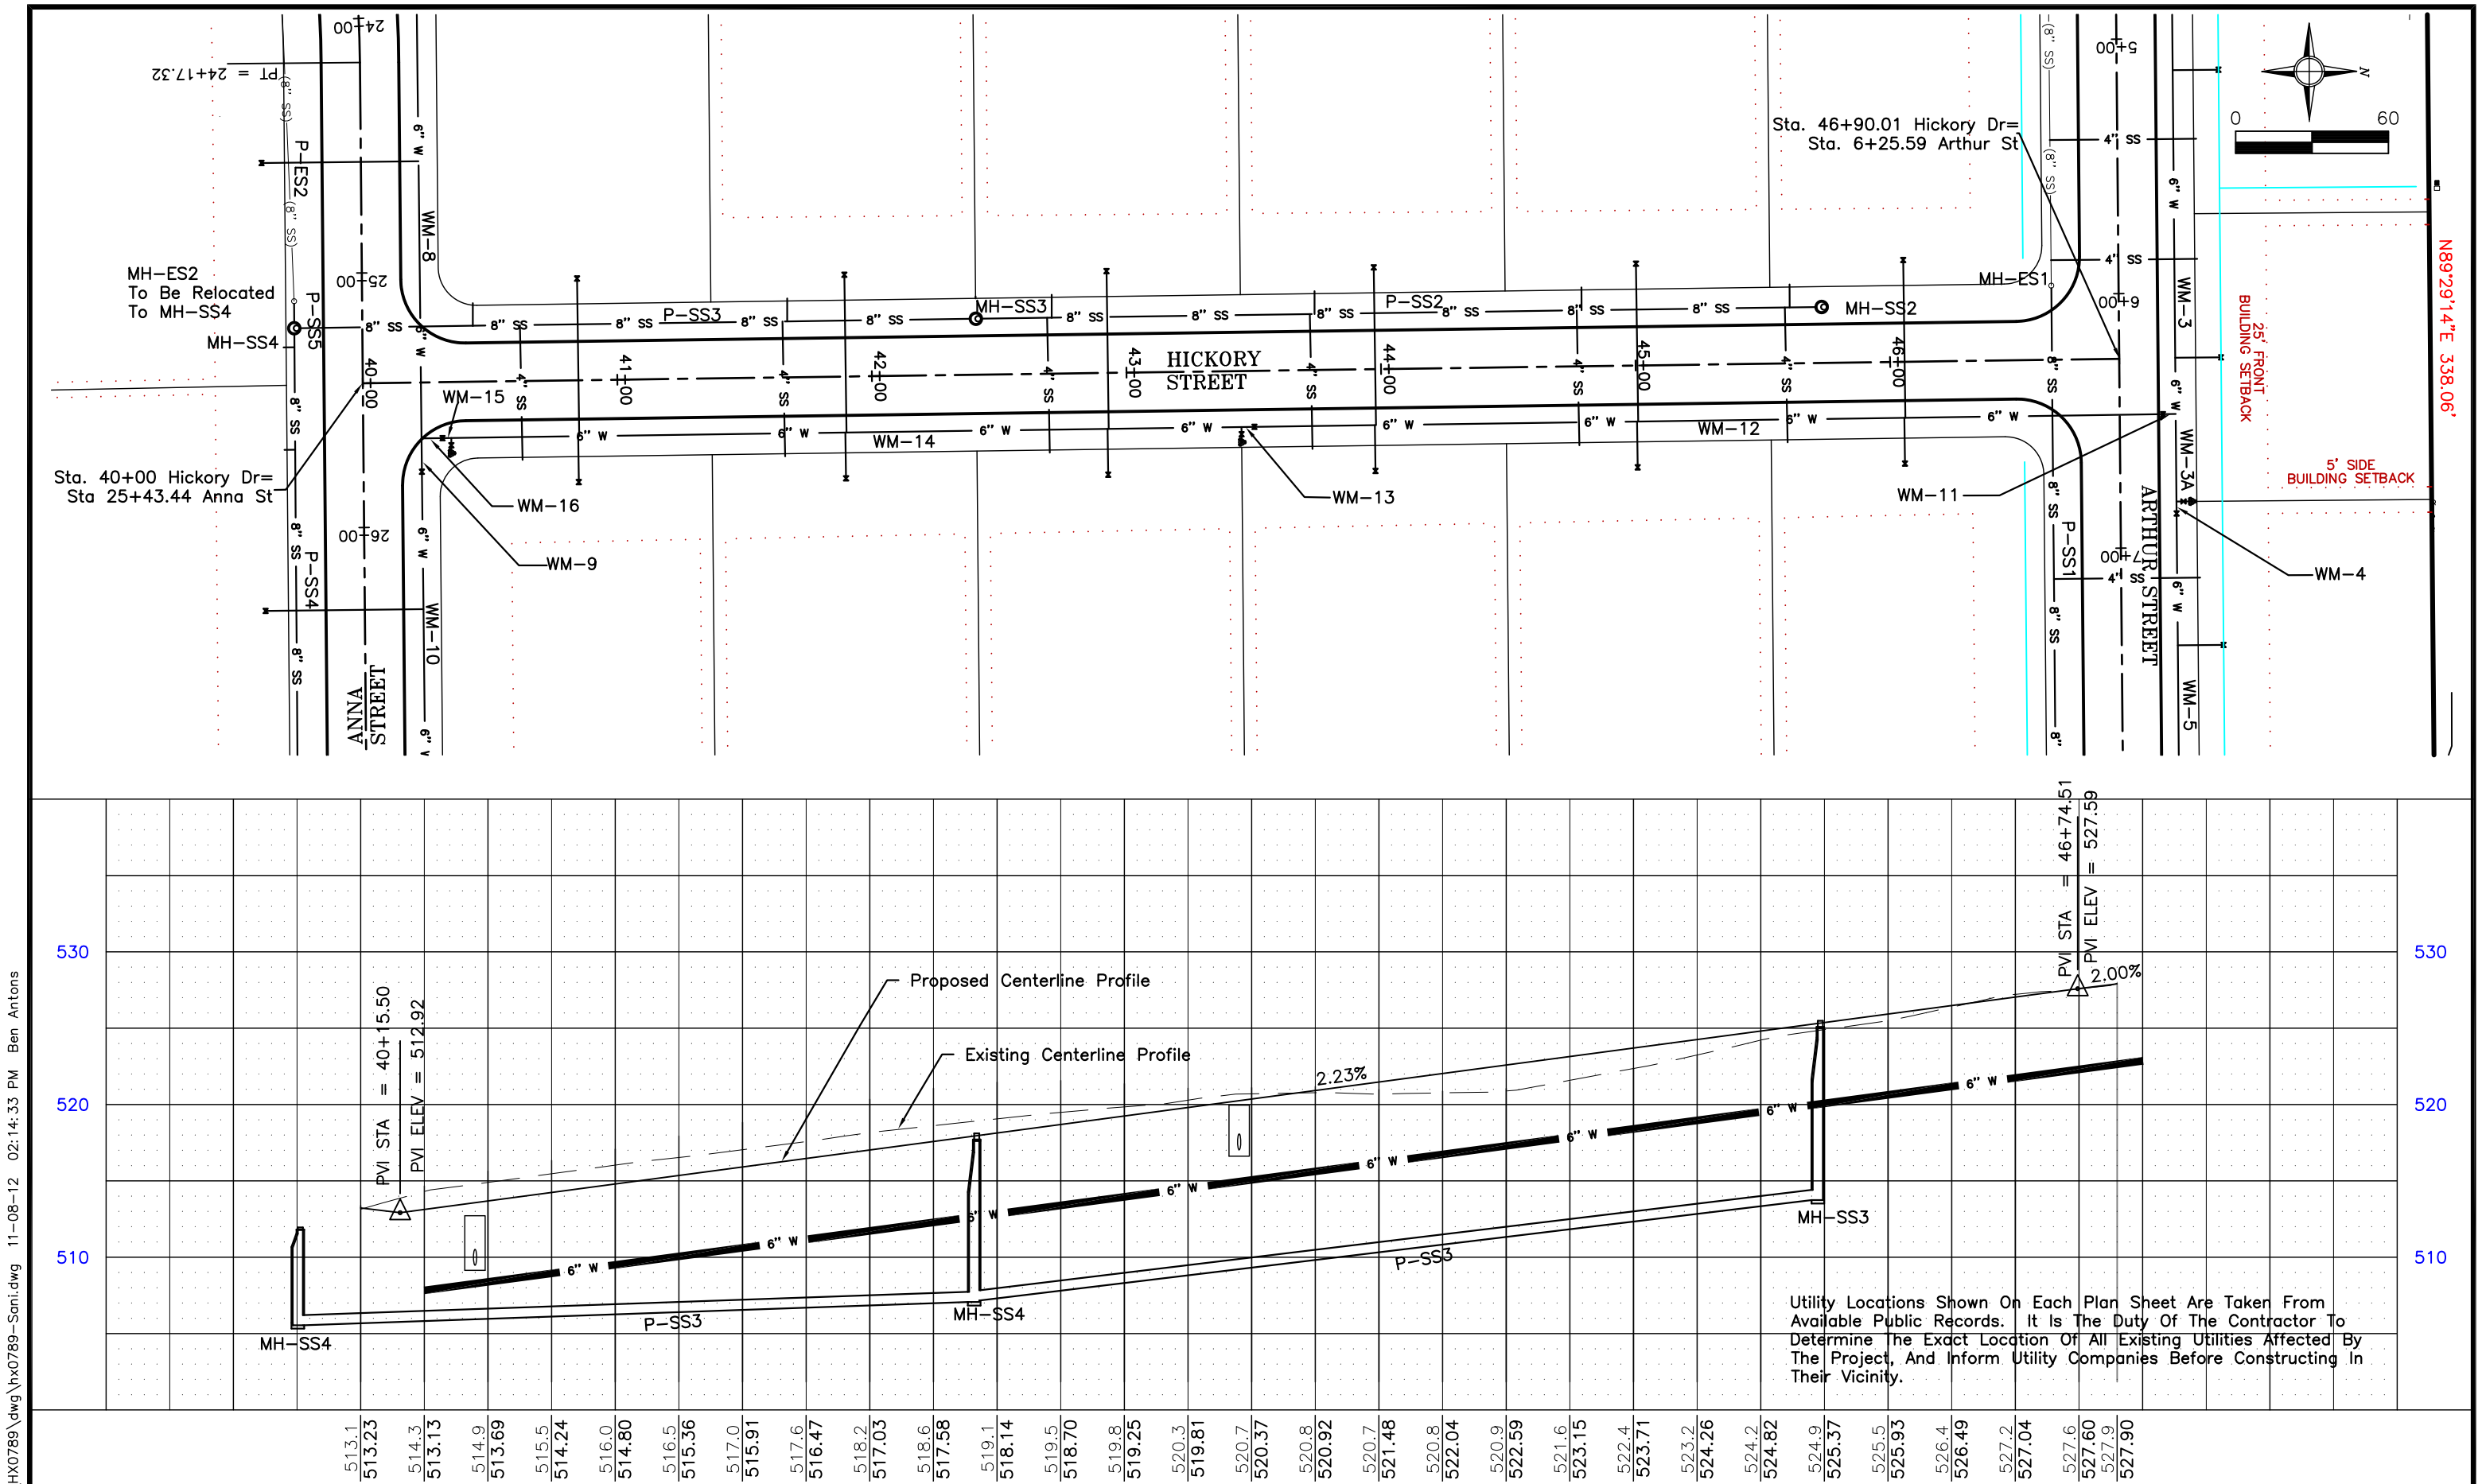

F:\ACAD\HX0789\dwg\hx0789-Sani.dwg 11-08-12 02:14:33 PM Ben Antons

PROJECT NO: HX0789	DRAWN BY: BGA APPROVED BY: GMH DATE: 10/10/2012	NO. REVISION DESCRIPTION APPROVED DATE	ALLTRANS, INC. 4403 1st Avenue S.E. Cedar Rapids, Iowa 52402 Phone: (319) 393-8726	City of Holy Cross Subdivision No.2 Dubuque County, Iowa	Sanitary Sewer - Plan & Profile Hickory Street-Plan & Profile	SHEET NO. E.03 OF E.03